ADDENDUM #3

ATTACHMENT NO. 1

REVISED SHEET GT-802, PLATE 3.14-2 DETAIL

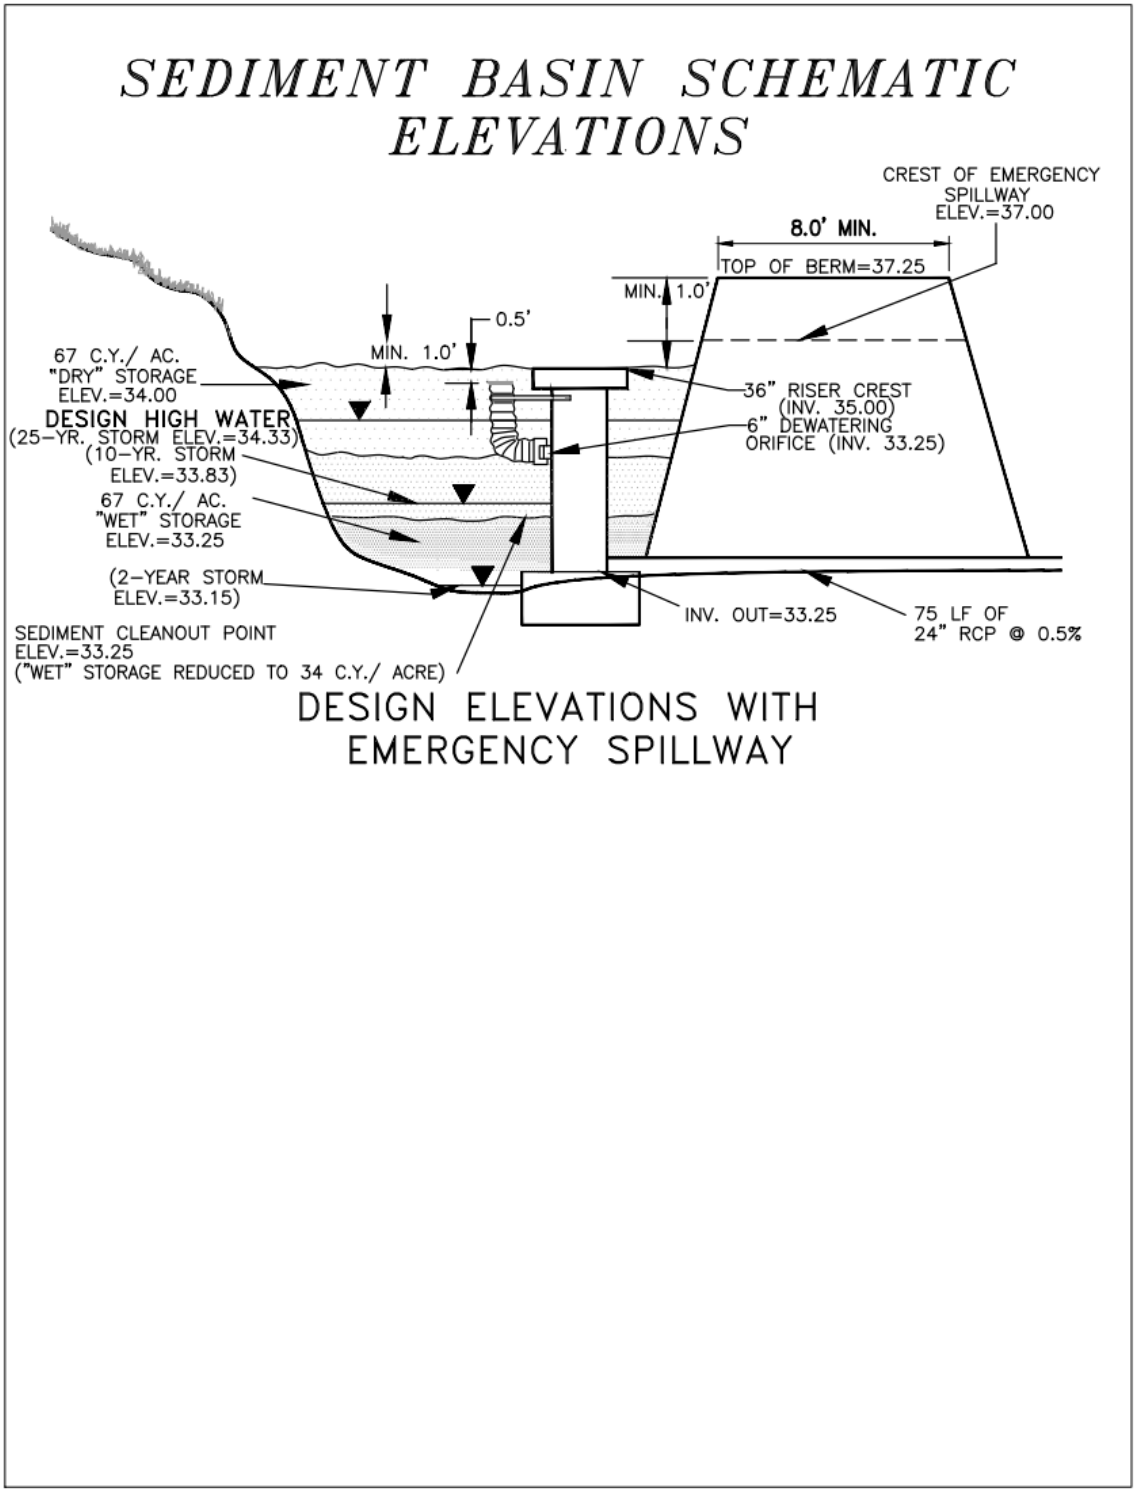

SOURCE: VA. DSWC

PLATE. 3.14-2